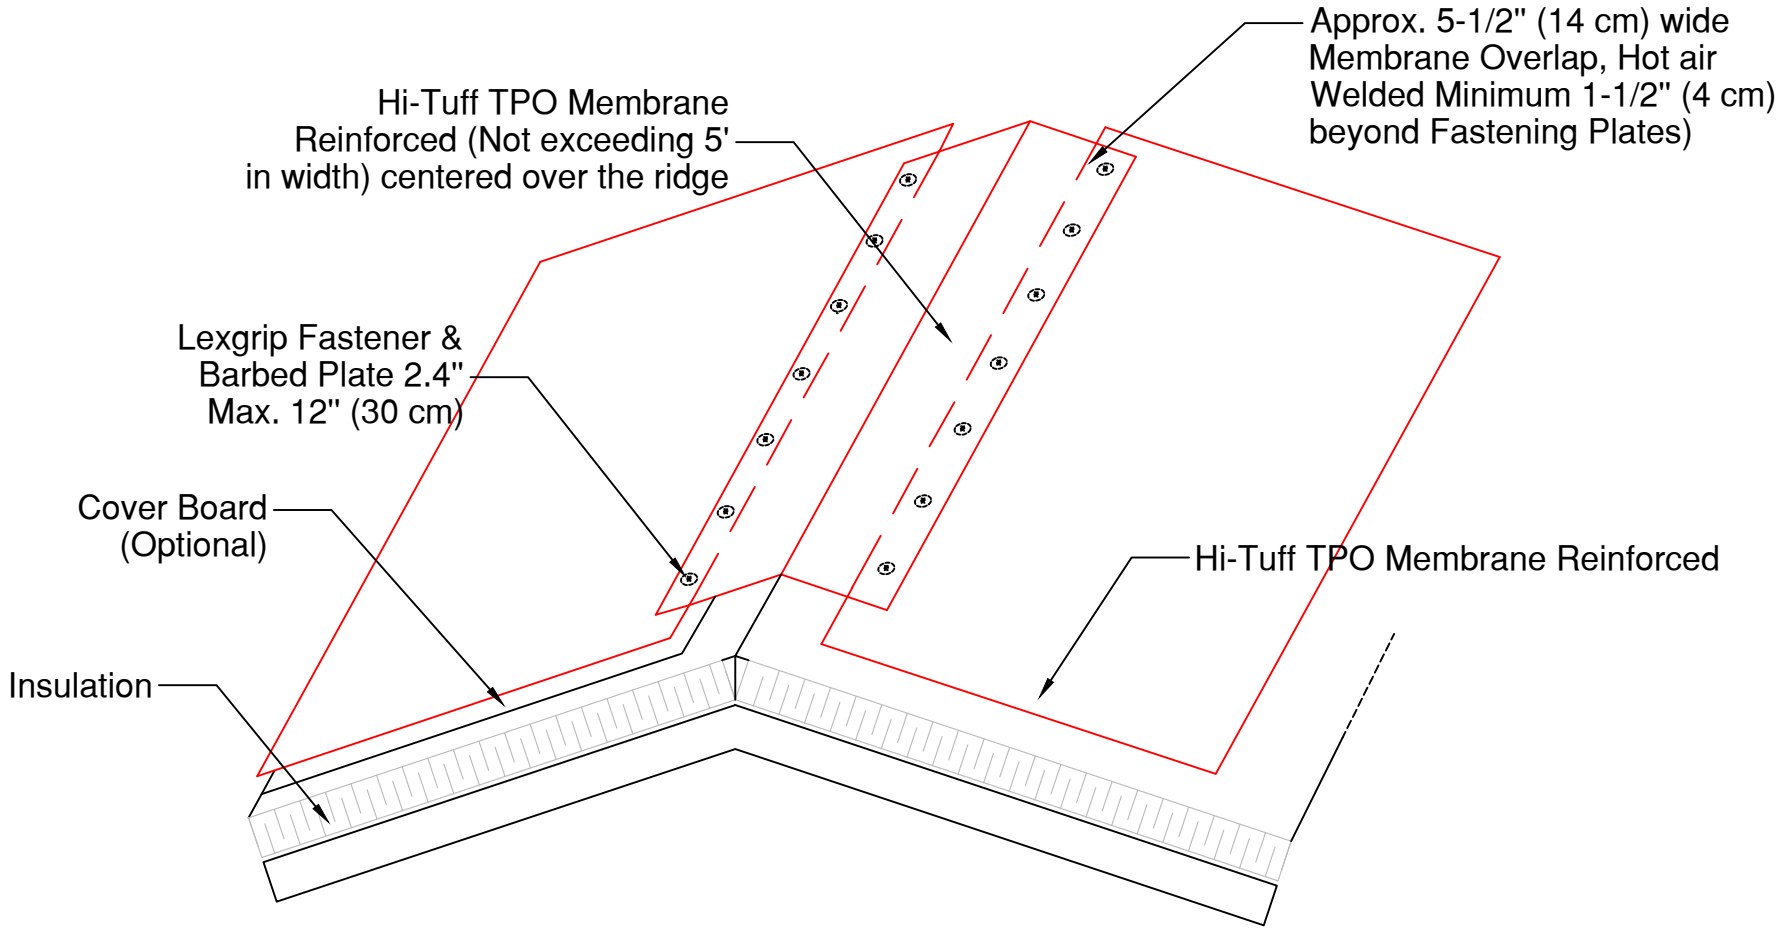

MFRS Securement at Ridge

ROOFING SYSTEMS DETAIL

Scale:	
Date: 08/01/2024	
Detail no.: H-E-022	